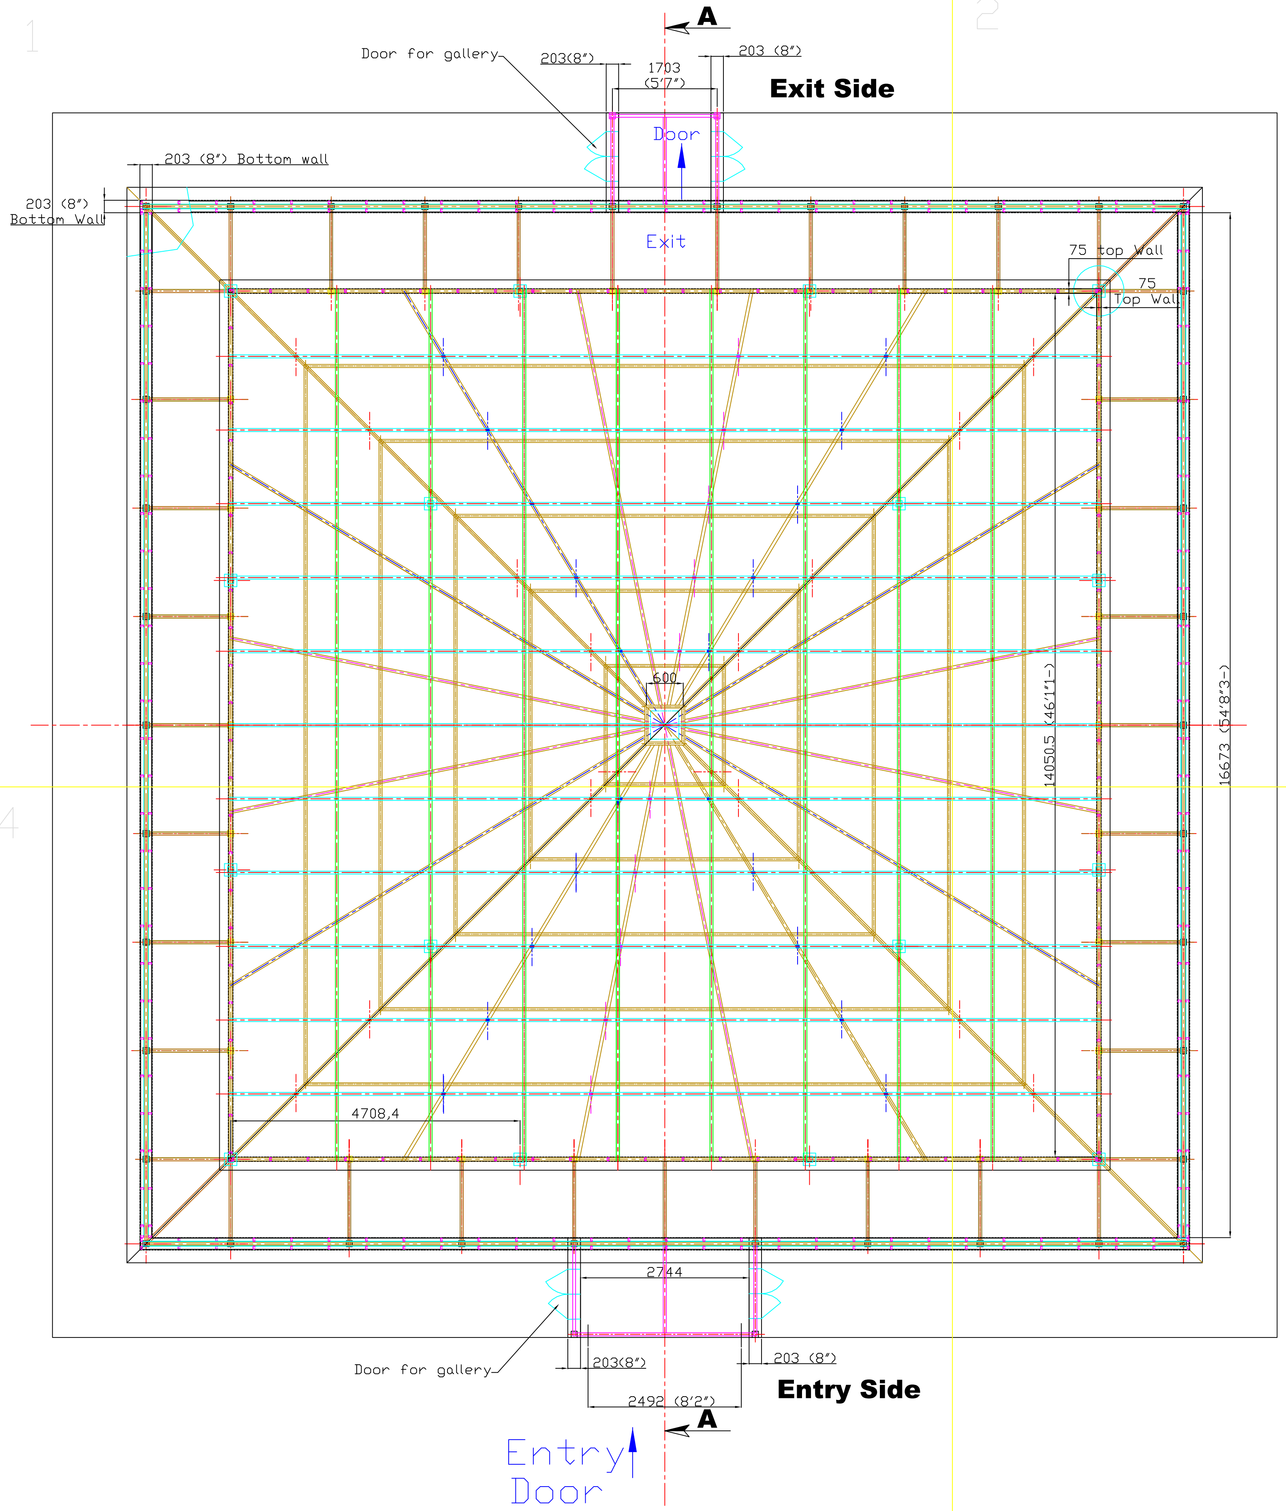

Side

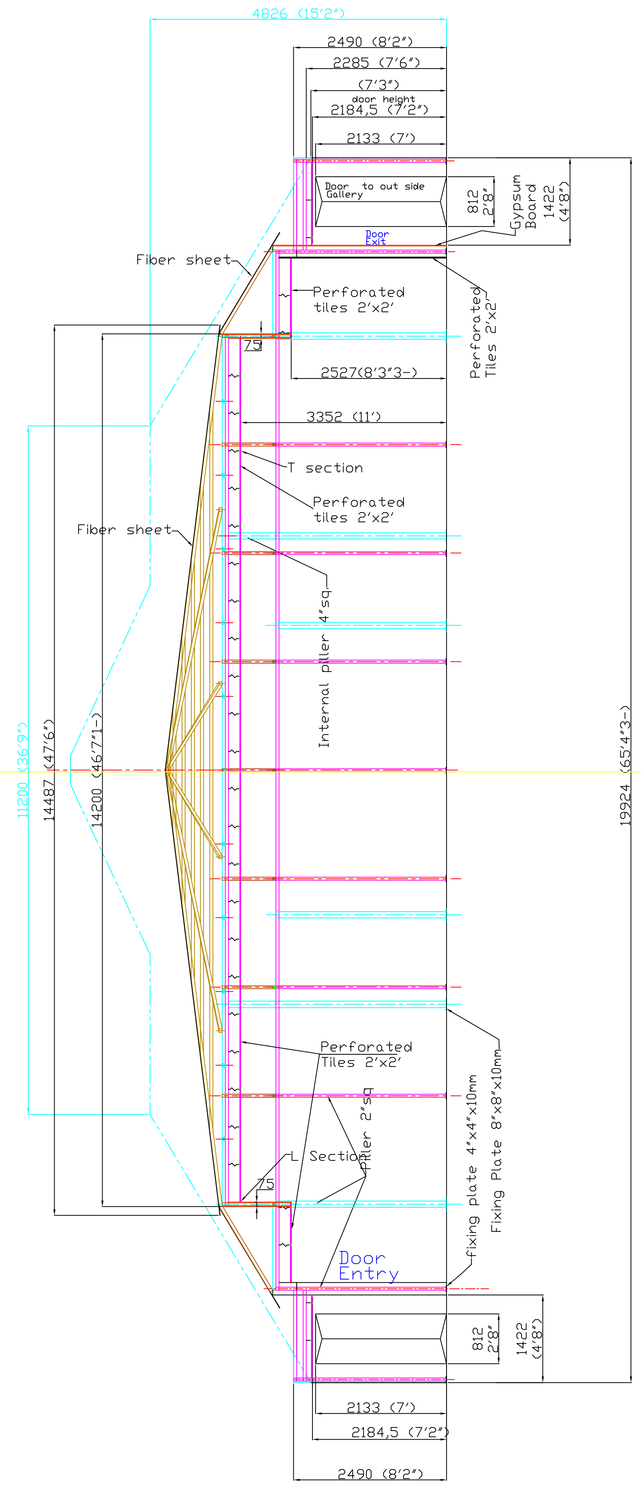

section A-A

Side View

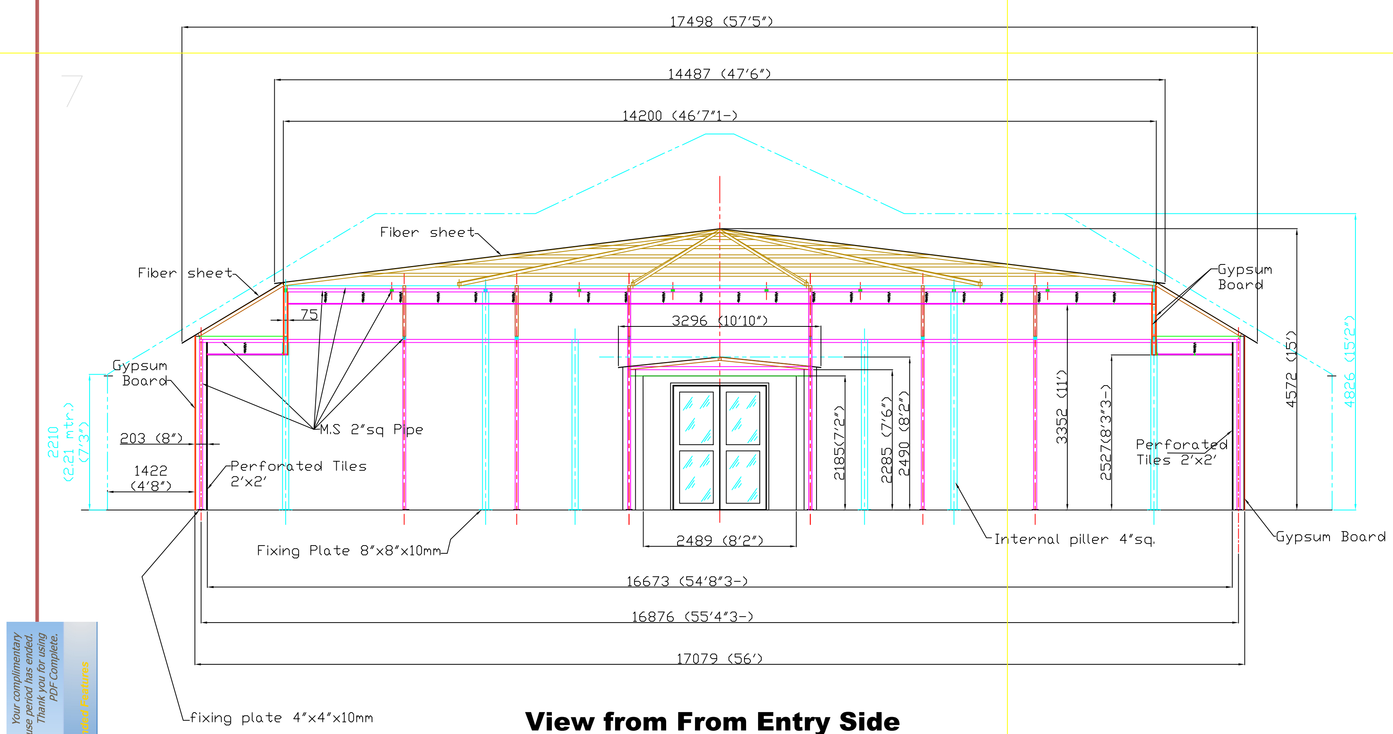

View from From Entry Side

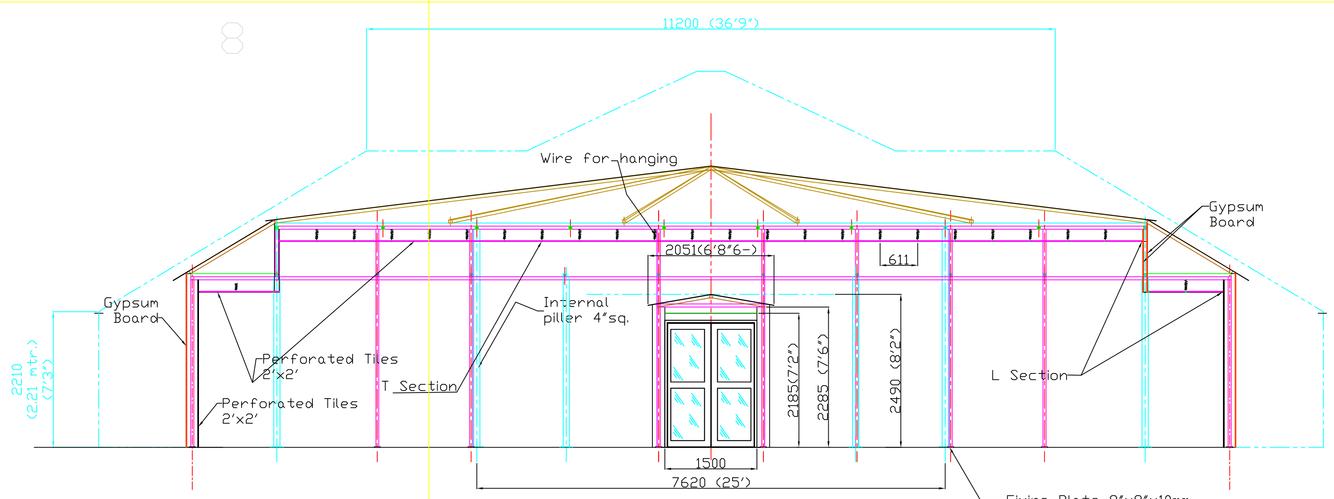

View from From Exit Side

Area = 2990 sq.ft
277.8 sq.mtr

MATERIAL	
SCALE	1:1
APPROVED	
CHECKED	
DRAWN	SUSHIL EDGAR

PUSHPA GUJRAL SCIENCE CITY
KAPURTHALA, PUNJAB

DRG.NAME. Electric Gallery False ceiling Assy.(Pyramid)

DWG. NO. PGSC/012769 REV. 0

Your complimentary use period has ended. Thank you for using PDF Complete. Click here to upgrade to Unlimited Pages and Expanded Features